COOK CONCRETE PRODUCTS, INC.

—Precast—

MEMBER

MANHOLE PIPE DRAINAGE INLETS STORM WATER / OIL SERARATORS UTILITY VAULTS & BOXES CUSTOM PRECAST

(530) 243-2562
FAX (530) 243-6881
www.cookconcreteproducts.com
e-mail:
Info@cookconcreteproducts.com

5461 EASTSIDE ROAD
P.O. BOX 720280
REDDING, CA 96099

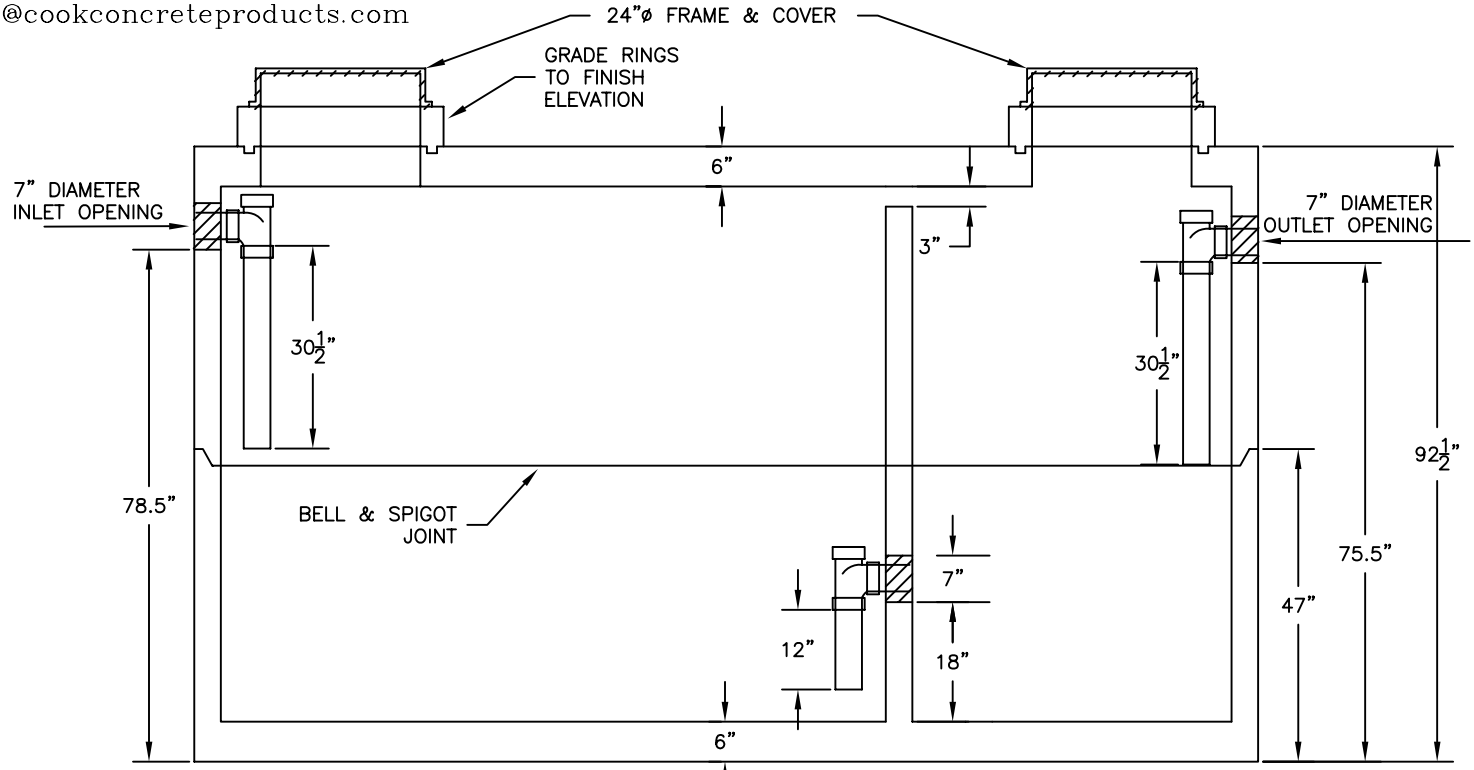

SECTION VIEW

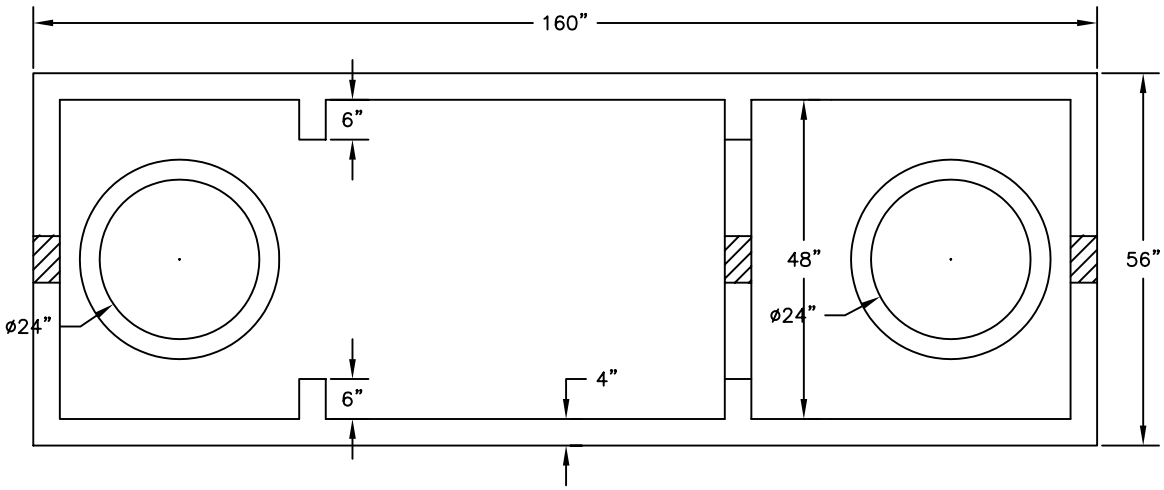

PLAN VIEW

NOTES:

1) DESIGNED FOR H-20 HIGHWAY LOADING.
2) PENETRATION SIZES AND LOCATIONS CAN BE PLACED AS REQUIRED.
3) WEIGHT PER SECTION: 8,950 LB.
4) 3 COMPARTMENT TANK AVAILABLE AS STORM WATER INTERCEPTOR.
5) OUTLET BOXES AVAILABLE, SEPARATE ITEM.
6) ALSO AVAILABLE IN 1500, 2000, 3000, 4000 AND 5000 GALLON CAPACITIES.

2,000 GALLON GREASE TRAP